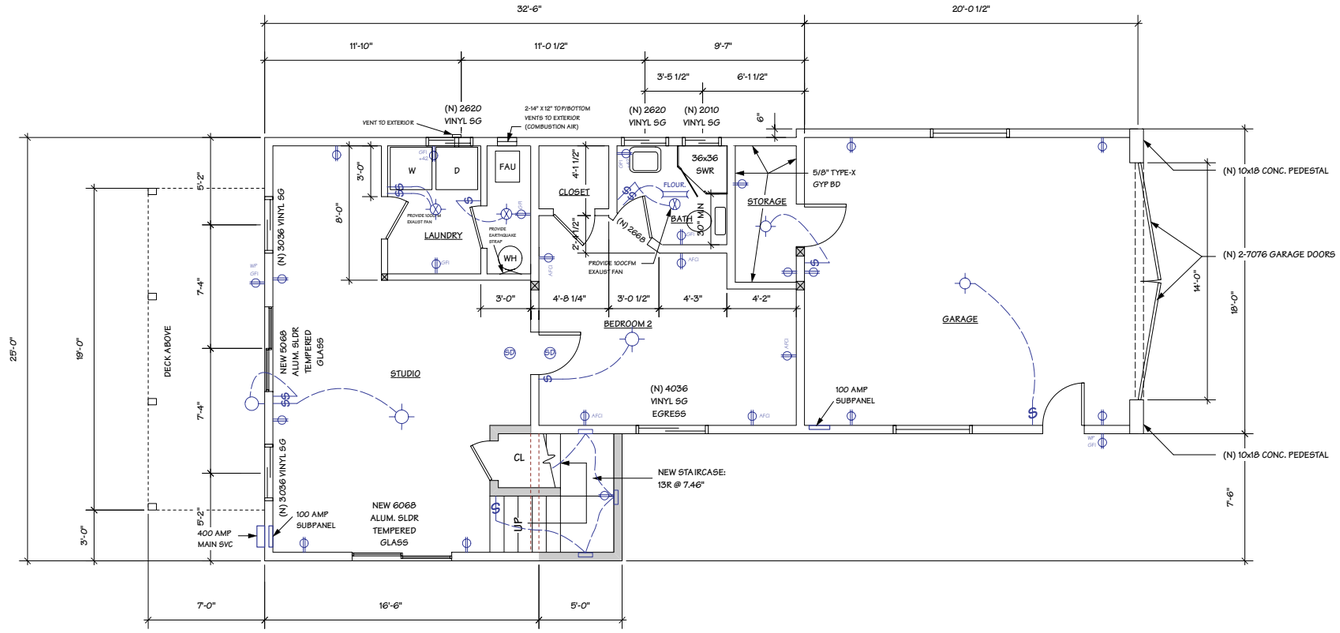

LOWER LEVEL FLOOR PLAN

SCALE: 1/4" = 1' -0"

EXIST. WALLS

EXIST. WALLS REMOVED

NEW WALLS

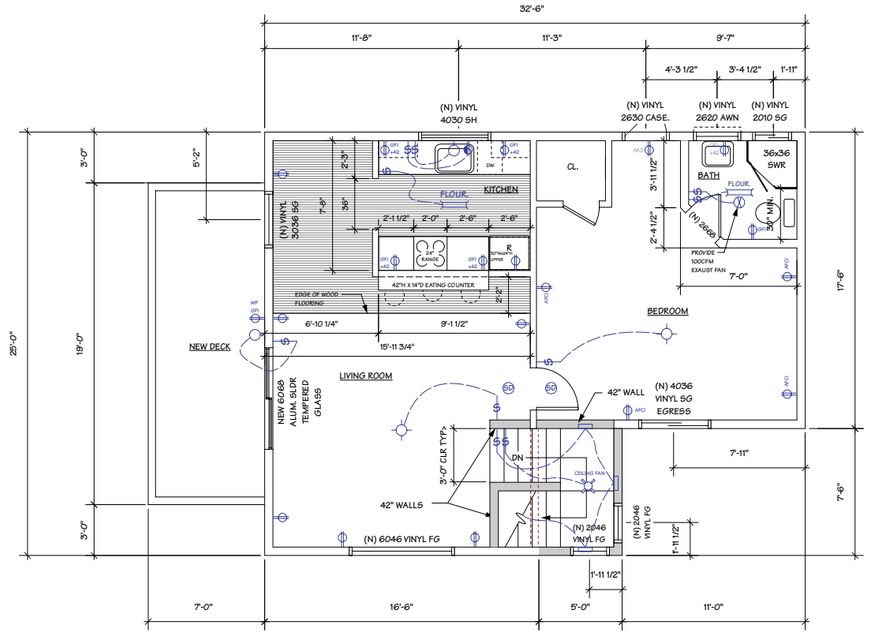

UPPER LEVEL FLOOR PLAN

SCALE: 1/4" = 1' -0"

DRAWING TITLE

PROPOSED FLOOR PLAN

PROJECT

COLETTI RESIDENCE
720 WALNUT STREET
PACIFIC GROVE, CA 93950
(831) 375-9121

SCALE	as indic
DATE	
REV	
DRAWN BY	
SHEET	
OF	